Permit #F00037220

FilmL.A., Inc.
1201 W. 5th Street, Suite T-800
Los Angeles, CA 90017
t: (213)977-8600 - f: (213)977-8601
www.filmla.com

Summary Information

Permit No: F00037220 **Type of Permit:** FILMING **Release Date:** 02/28/2011

Production Company CBS CORPORATION CSI: CRIME SCENE INVESTIGATION

Insured Company Name CBS CORPORATION

Contact Phone No. 1 818-733-4039
Contact Phone No. 2 818-733-2102
Fax 818-733-4039
Address 4024 RADFORD AVE STUDIO CITY, California 91608

Production Title CSI

Type of Production TV Drama

Producer louis milito

Director Brad Tannenbaum

1st AD Stacy Murphy

Production Manager steven felder

FilmL.A. Coordinator Daniel Alvarez

Location Manager paul wilson
Primary Phone Office - 818-733-2182
Secondary Phone Mobile - 310-701-6110

Location Assistant richard streeter
Primary Phone Office - 818-733-2182
Secondary Phone Mobile - 323-219-2778

Fees

Posting 300	$69.00
Posting 1500	$345.00
Posting Max	$483.00
Notification Charge	$385.00
FILMLA FILM APPLICATION FEE	$625.00
LA CITY LANE AND STREET CLOSURE FEE	$312.00
LA CITY FIRE SAFETY OFFICER	$544.00
LA CITY FIRE DEPARTMENT SPOT CHECK SURCHARGE	$85.00
LAUSD STANDARD DEPOSIT	$500.00
LAUSD USE FILMING REGULAR FEE	$3,100.00
LAUSD STANDARD CUSTODIAL FEES	$124.00

Total Permit Fee $6,572.00

Number of Locations 3

NOT A PERMIT

Permit #F00037220

FilmL.A., Inc.
1201 W. 5th Street, Suite T-800
Los Angeles, CA 90017
t: (213)977-8600 - f: (213)977-8601
www.filmla.com

Summary Information

Location

Permit Number F00037220
Production Company CBS CORPORATION CSI: CRIME SCE...
Insured Company CBS CORPORATION
Production Title CSI

Location Manager paul wilson
Primary Phone Office - 818-733-2182
Secondary Phone Mobile - 310-701-6110

Location Address 13000 Oxnard St, Los Angeles, CA, 91401

Location Name GRANT SENIOR HIGH SCHOOL

Location Type School

Location Description LOS ANGELES UNIFIED SCHOOL DISTRICT

Film Dates 3/1/2011 - 3/1/2011 07:00 - 22:00 1 day

Open or Closed to the Public Open

Generic Conditions
All Vehicles must be parked legally.
Must Maintain 5' Clearance on Sidewalks/Walkways
Must maintain local/emergency access
No Cast and Crew parking on areas streets.
No interference with merchant activity

Equipment on Location

Type	Quantity
5 or 10 ton trucks	4
Cast/Crew vehicles	150
Cube Trucks	3
Generator	2
Honey Wagons	1
Motor Homes	1
Portable restrooms	1
Scissor Lifts	1
Semi Trucks	6
Stakebed Trucks	5
Trailers	12
Vans	5

Personnel on Location

Type	Quantity
Cast	6
Crew	75
Extras	75
LA City UFSO assigned	27014
Off-Duty/Retired LAPD Officer(s)	2

Filming Activities Camera on sticks; Equipment on property; Equipment on sidewalk only.; Exterior Dialogue; Exterior establishing shots; Handheld equipment; Interior and exterior dialogue; Intermittent pedestrian control; Intermittent traffic control - 2 minutes standard;

Jurisdiction **Political:** Los Angeles City - Council District 02 **Police:** Los Angeles Police Department **Fire:** Los Angeles City

Thomas Guide **Page:** 562 **Grid:** D1

Approvals
LOS ANGELES POLICE DEPARTMENT — Mark Buck
LOS ANGELES CITY FIRE DEPARTMENT - FILM UNIT — Bill Parker

Coordinator Note UFSO REQUIRED ON 3/1 FROM 0700 TO 1430 HOURS

Parking
Base Camp
Location Type : To Be Determined

Crew Parking
Location Type : To Be Determined

Posting "No Parking" signs S/S Oxnard St between Ethel Ave and Coldwater Canyon Ave

NOT A PERMIT

FilmL.A., Inc.
1201 W. 5th Street, Suite T-800
Los Angeles, CA 90017
t: (213)977-8600 - f: (213)977-8601
www.filmla.com

Summary Information

Location

Permit Number	F00037220	**Location Manager**	paul wilson
Production Company	CBS CORPORATION CSI: CRIME SCE...	Primary Phone	Office - 818-733-2182
Insured Company	CBS CORPORATION	Secondary Phone	Mobile - 310-701-6110
Production Title	CSI		

Approximate Footage 1201 - 1500 **Log Number** 11950

Date(s) 3/1/2011 to 3/1/2011 **Time(s)** 07:00 to 22:00

NOT A PERMIT

FilmL.A., Inc.
1201 W. 5th Street, Suite T-800
Los Angeles, CA 90017
t: (213)977-8600 - f: (213)977-8601
www.filmla.com

Summary Information — Location

Permit Number	F00037220	**Location Manager**	paul wilson
Production Company	CBS CORPORATION CSI: CRIME SCE...	Primary Phone	Office - 818-733-2182
Insured Company	CBS CORPORATION	Secondary Phone	Mobile - 310-701-6110
Production Title	CSI		

Location Address 6203 Goodland Ave, San Fernando Valley, CA, 91401

Location Type Private Residence

Film Dates 3/1/2011 - 3/1/2011 07:00 - 13:30 1 day

Open or Closed to the Public Open

Generic Conditions
All Vehicles must be parked legally.
Community Survey Required
Must Maintain 5' Clearance on Sidewalks/Walkways
Must maintain local/emergency access
No Cast and Crew parking on areas streets.
No interference with merchant activity
No interference with vehicular or pedestrian traffic

Please see attached document Irwin (closure) btw Bellaire & Alcove - CSI LAS VEGAS.pdf

Equipment on Location

Type	Quantity
5 or 10 ton trucks	5
Camera cars	1
Cast/Crew vehicles	75
Cranes	1
Cube Trucks	3
Generator	2
Honey Wagons	1
Motor Homes	1
Picture vehicles	8
Portable restrooms	1
Semi Trucks	5
Stakebed Trucks	5
Trailers	12
Vans	5

Personnel on Location

Type	Quantity
Cast	5
Crew	75
Extras	25
Off-Duty/Retired LAPD Officer(s)	2

Filming Activities Atmospheric Smoke Effects; Brandishing weapons; Camera in car; Camera on sticks; Drive by; Drive ups & away; Driving shots; Driving shots with the flow of traffic; Emergency vehicles with flashing lights; Equipment on property; Equipment on sidewalk, in curb lane & across street; Extended run, holding intersections; Exterior Dialogue; Interior and exterior dialogue; Intermittent pedestrian control; Intermittent traffic control - 2 minutes standard; Precision driving (within or below posted speed limit only); Running & tow shots with the flow of traffic; Running & tow shots.; Wetdown;

Jurisdiction **Political:** Los Angeles City - Council District 02 **Police:** Los Angeles Police Department **Fire:** Los Angeles City

Thomas Guide **Page:** 532 **Grid:** E-7

Approvals

FILMLA. CLOSURES	Donna Washington
LOS ANGELES CITY DEPARTMENT OF PUBLIC WORKS	Janice Takimoto
LOS ANGELES POLICE DEPARTMENT	Mark Buck

NO PERMIT

FilmL.A., Inc.
1201 W. 5th Street, Suite T-800
Los Angeles, CA 90017
t: (213)977-8600 - f: (213)977-8601
www.filmla.com

Summary Information — Location

Location 2 of 3

Permit Number	F00037220	**Location Manager**	paul wilson
Production Company	CBS CORPORATION CSI: CRIME SCE...	Primary Phone	Office - 818-733-2182
Insured Company	CBS CORPORATION	Secondary Phone	Mobile - 310-701-6110
Production Title	CSI		

Parking	**Base Camp** Location Type : To Be Determined	**Crew Parking** Location Type : To Be Determined
Posting "No Parking" signs	B/S Erwin St between Alcove Ave and Bellaire ave B/S Goodland Ave between Erwin St and Sylvan St	
Approximate Footage	more than 1800	**Log Number** 11953
Date(s)	3/1/2011 to 3/1/2011	**Time(s)** 06:00 to 15:00
Posting "No Parking" signs	E/S of Alcove Ave from Erwin St North 250'	
Approximate Footage	0 - 300	**Log Number** 11953
Date(s)	3/1/2011 to 3/1/2011	**Time(s)** 06:00 to 14:00
Lane / Full Closure	full closure of Erwin St between Coldwater Canyon Ave and Bellaire Ave	
Approximate Footage	more than 1800	
Date(s)	3/1/2011 to 3/1/2011	**Time(s)** 08:00 to 12:00

NOT A PERMIT

Permit #F00037220

FilmL.A., Inc.
1201 W. 5th Street, Suite T-800
Los Angeles, CA 90017
t: (213)977-8600 - f: (213)977-8601
www.filmla.com

Summary Information — Location

Location 3 of 3

Permit Number	F00037220	**Location Manager**	paul wilson
Production Company	CBS CORPORATION CSI: CRIME SCE...	Primary Phone	Office - 818-733-2182
Insured Company	CBS CORPORATION	Secondary Phone	Mobile - 310-701-6110
Production Title	CSI		

Location Address coldwater canyon Ave and Victory Blvd and Whitsett Ave and Oxnard St, van nuys, CA, 91401

Location Type Driving grid

Film Dates 3/1/2011 - 3/1/2011 07:00 - 13:00 1 day

Open or Closed to the Public Closed

Generic Conditions
All Vehicles must be parked legally.
Must Maintain 5' Clearance on Sidewalks/Walkways
Must maintain local/emergency access
No Cast and Crew parking on areas streets.
No interference with merchant activity
Traffic Officers Required

Equipment on Location

Type	Quantity
5 or 10 ton trucks	3
Camera cars	1
Cast/Crew vehicles	75
Cranes	1
Cube Trucks	3
Generator	1
Picture vehicles	8
Portable restrooms	1
Semi Trucks	5
Stakebed Trucks	5
Vans	4

Personnel on Location

Type	Quantity
Cast	4
Crew	75
Extras	15
Off-Duty/Retired LAPD Officer(s)	4

Filming Activities Camera in car; Car-to-Car; Drive by; Drive ups & away; Driving shots; Driving shots with the flow of traffic; Equipment on sidewalk only.; Extended run, holding intersections; Intermittent traffic control - 2 minutes standard; Precision driving (within or below posted speed limit only); Running & tow shots with the flow of traffic; Running & tow shots.;

Jurisdiction **Political:** Los Angeles City - Council District 09 **Police:** Los Angeles Police Department **Fire:** Los Angeles City

Thomas Guide **Page:** 532 **Grid:** E-7

Approvals LOS ANGELES POLICE DEPARTMENT Mark Buck

Parking

Base Camp
Location Type : To Be Determined

Crew Parking
Location Type : To Be Determined

NOT A PERMIT

Permit #F00037220

R3-1 R3-2 R11-4 R11-2 SC3 M4-10(L) M4-10(R) W20-2 W20-3

TRAFFIC CONTROL FOR:
CBS PROD
"CSI LAS VEGAS"

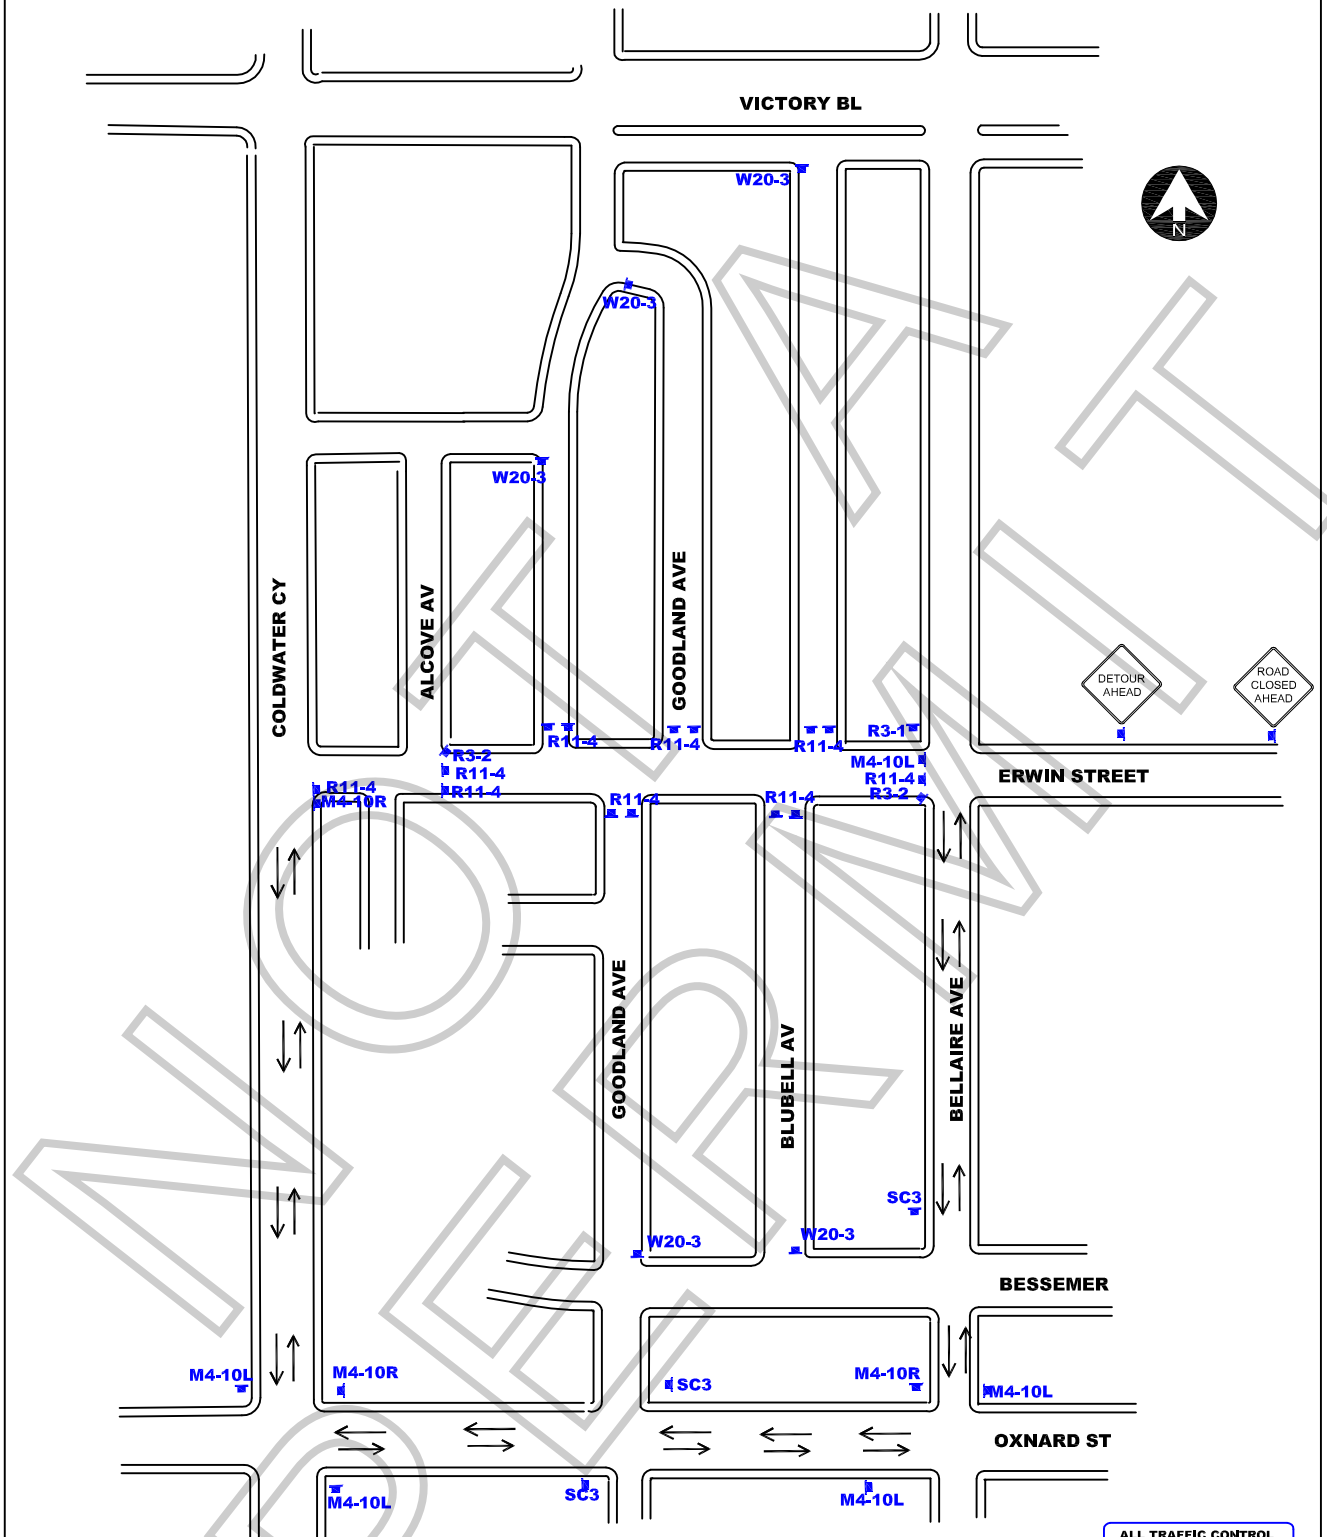

NOT A PERMIT

WORK ZONE TRAFFIC CONTROL PLAN GENERAL NOTES

ALL TRAFFIC CONTROL WILL BE INSTALLED AND CONFORM TO THE MUTCD AND WATCH MINIMUM REQUIREMENTS

1. DATE/TIME: 3-1-11 FROM 08:00 HOURS TO 12:00 HOURS.
2. ALL SIGNING, STRIPING, AND TRAFFIC CONTROL DEVICES SHALL CONFORM TO THE (CURRENT) STATE OF CALIFORNIA DEPARTMENT OF TRANSPORTATION (CALTRANS) STANDARD PLANS AND STANDARD SPECIFICATIONS, CALIFORNIA MUTCD, AND ANY ADDENDUMS THERETO, AND AS SHOWN ON THESE PLANS, SYMBOLS AND ABBREVIATIONS USED ARE SHOWN ON CALTRANS STANDARD PLANS A10A&B, A20A-D, AND A24A-E.
3. THERE WILL BE NO INTERFERENCE WITH TRAFFIC SIGNALS OR CROSSWALKS.
4. CONES WILL BE 28" MINIMUM HEIGHT AND HAVE REFLECTORIZED SLEEVES FOR NIGHT WORK.
5. POLICE WILL DIRECT TRAFFIC IF NECESSARY.

JCL BARRIDADE COMPANY.
2334 E. EIGHTH ST., CA 90021
Ph: (213) 622-9775
Fax: (213) 622-9790
CA Lic # 805357
TRAFFIC PLAN DRAWN BY:
EDY RAMIREZ

PROJECT LOCATION:
IRWIN ST
FROM BELLAIRE TO ALCOVE
LOS ANGELES , CA

LOCATION CONTACT:
PAUL WILSON
Ph: 310.701.6110

Project	Sheet
Date	1 OF 1
Scale: N.T.S.	